GL03145-2 of 2

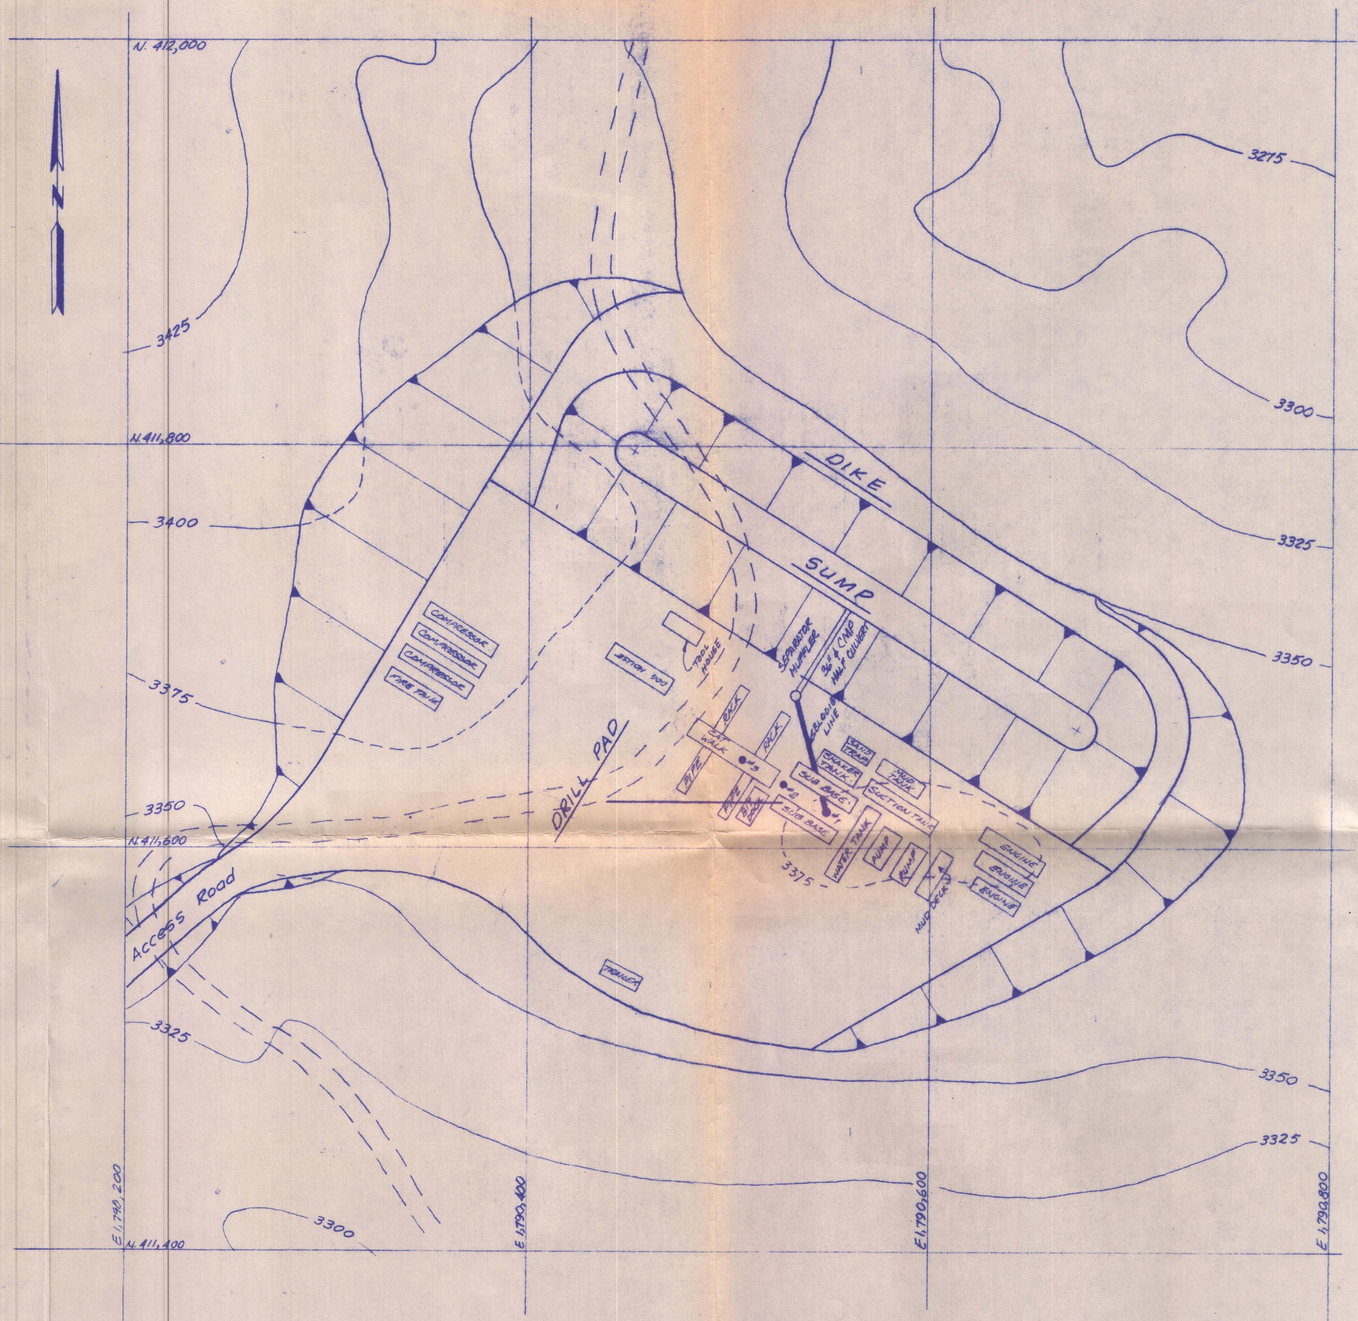

PLAN OF SITE B

40' 0 40' 80'
Scale: 1" = 40'

EXHIBIT B

OCCIDENTAL GEOTHERMAL, INC.

GEOTHERMAL DEVELOPMENT AREA

LEASE SERIAL NO. CA5636 & CA5637

PROPOSED DRILLING SITE B

DESIGNED	CONTRACT NO. 2838	HAWKE ENGINEERS	DRAWING NO. III
DESIGN CHECKED	DATE May 11, 1979	78 FIRST STREET · SAN FRANCISCO, CALIF. 94105	
CHIEF ENGINEER	SCALE 1" = 40'		REV. NO.

UNIVERSITY OF UTAH
RESEARCH INSTITUTE
EARTH SCIENCE LAB.

FC-671